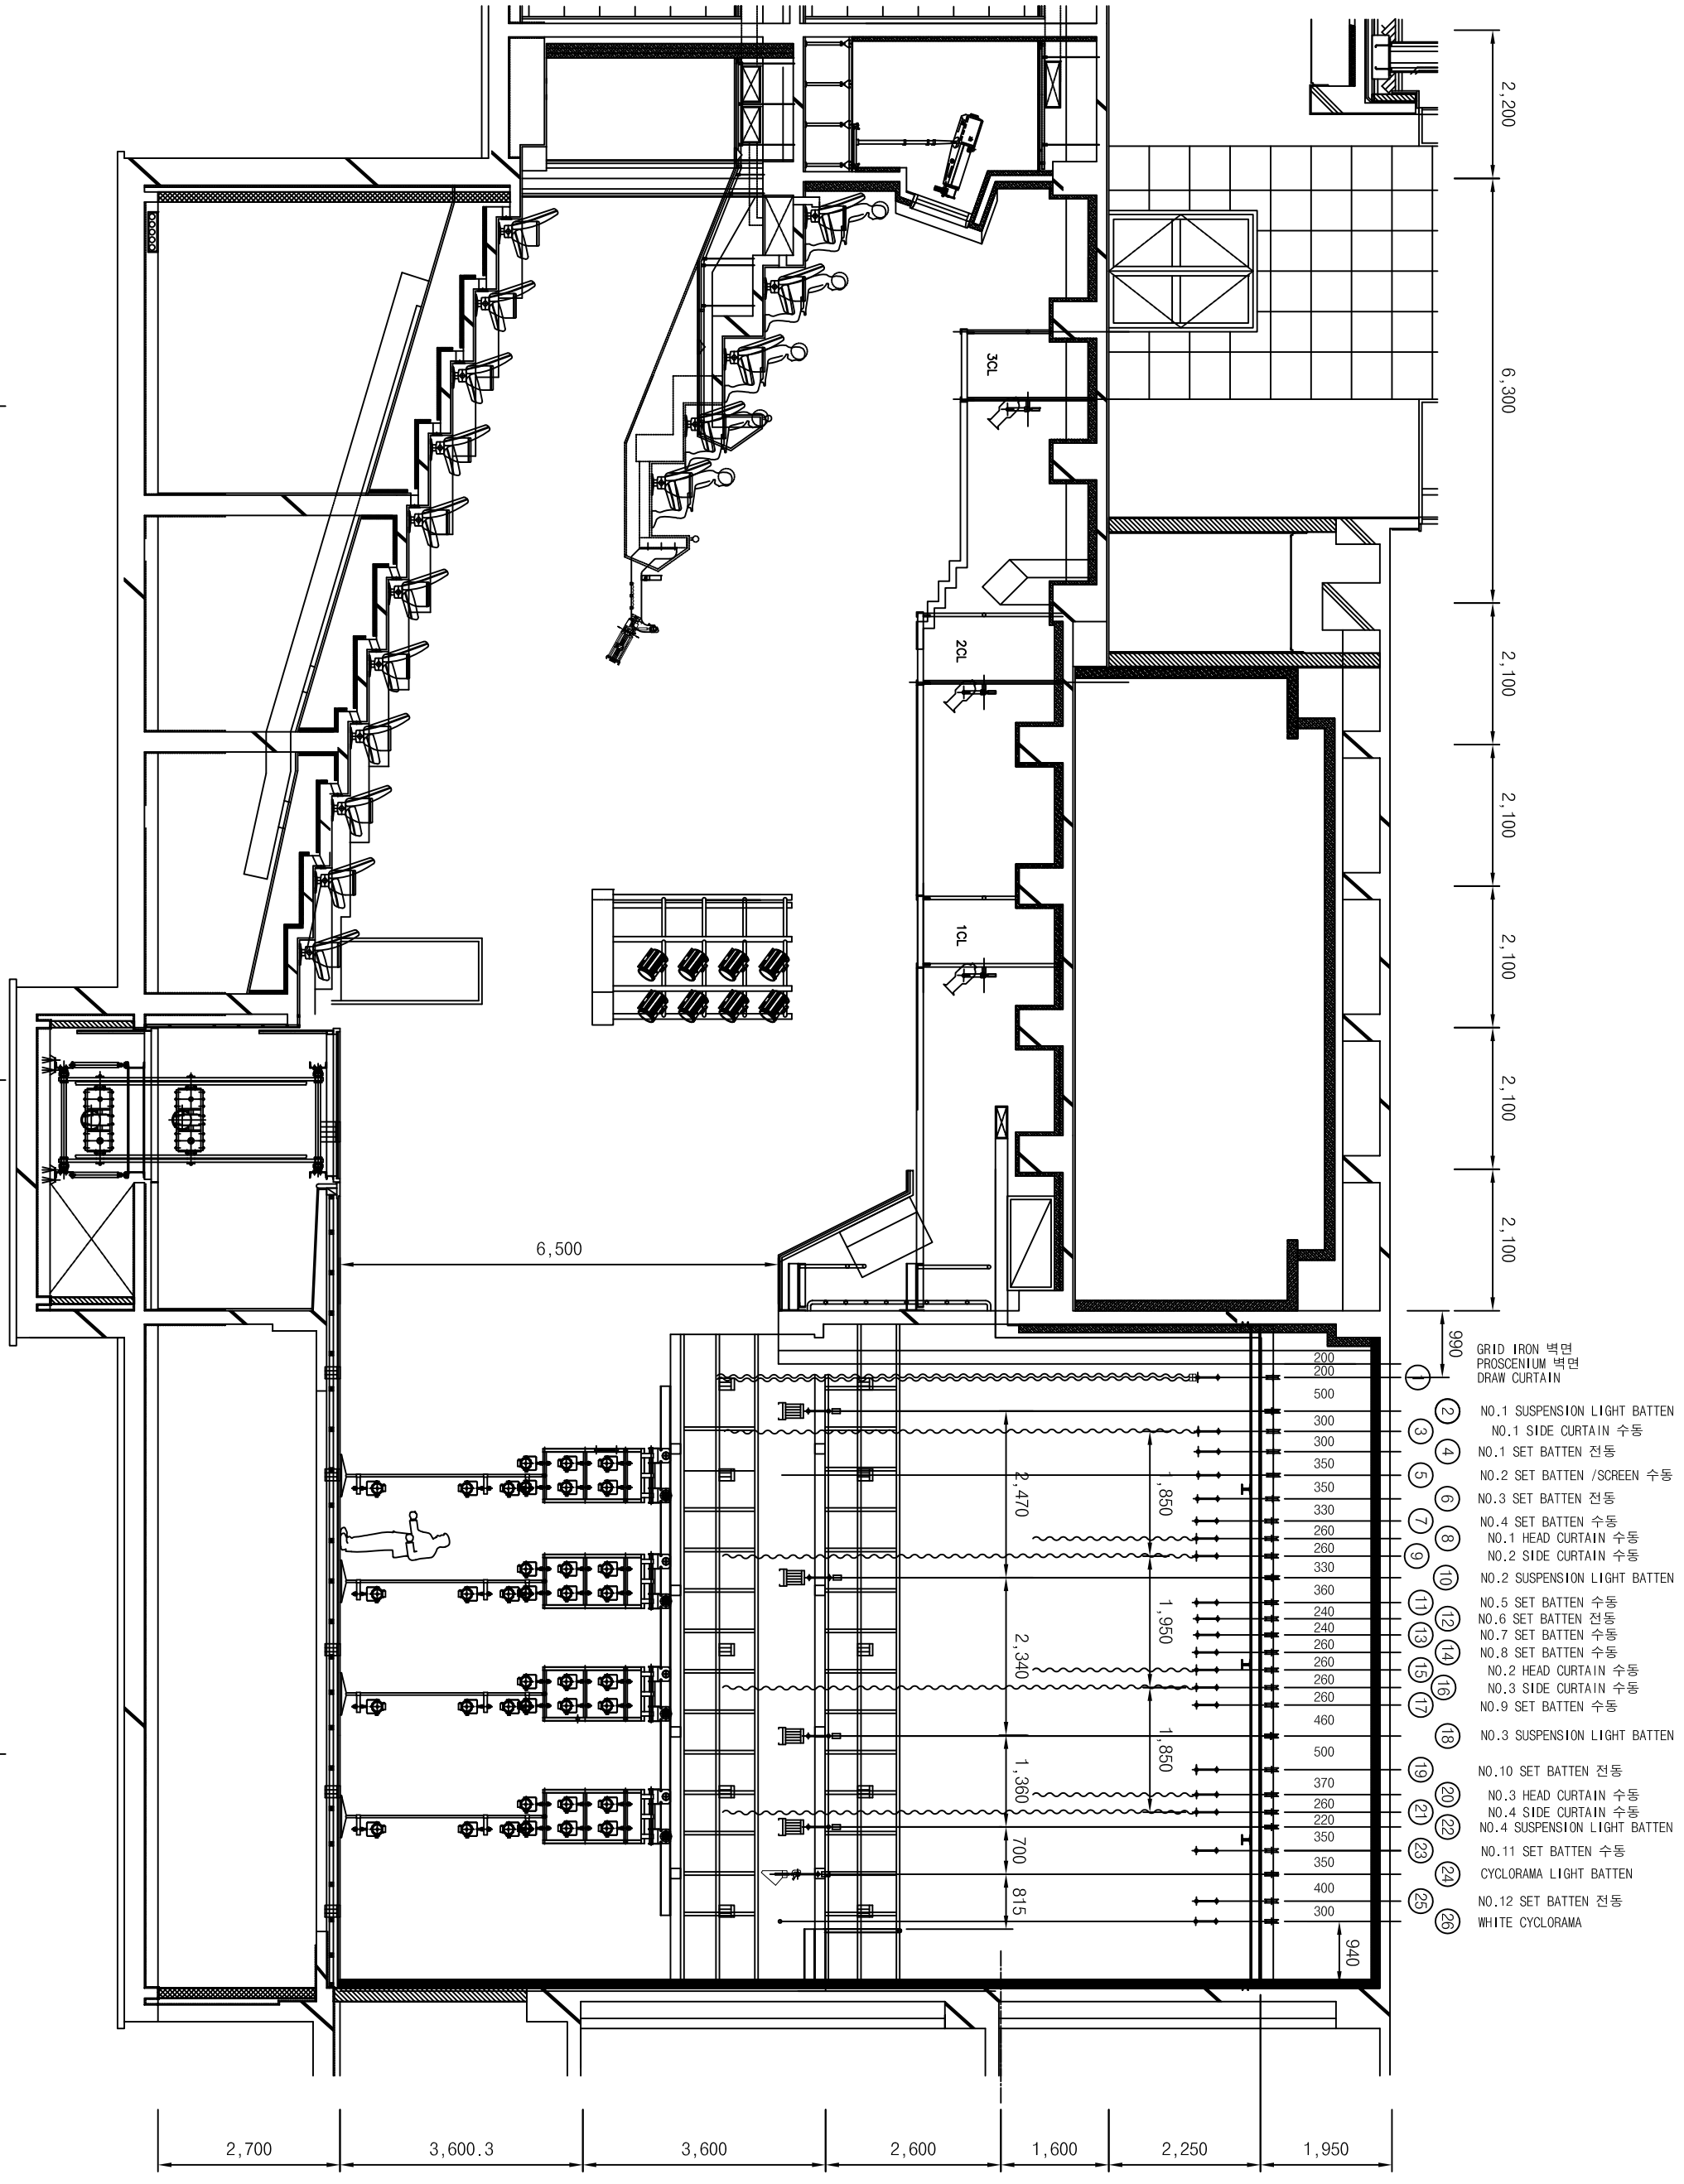

DRAWING NO	KS - 001
DATE	2019. 08.
SCALE	1 / 100 (A3)
DRAWING TITLE	단 면 도
PROJECT TITLE	국민대학교 대극장
APPROVED BY	
CHECKED BY	
DRAWN BY	

NO	DATE	REVISION	NOTE